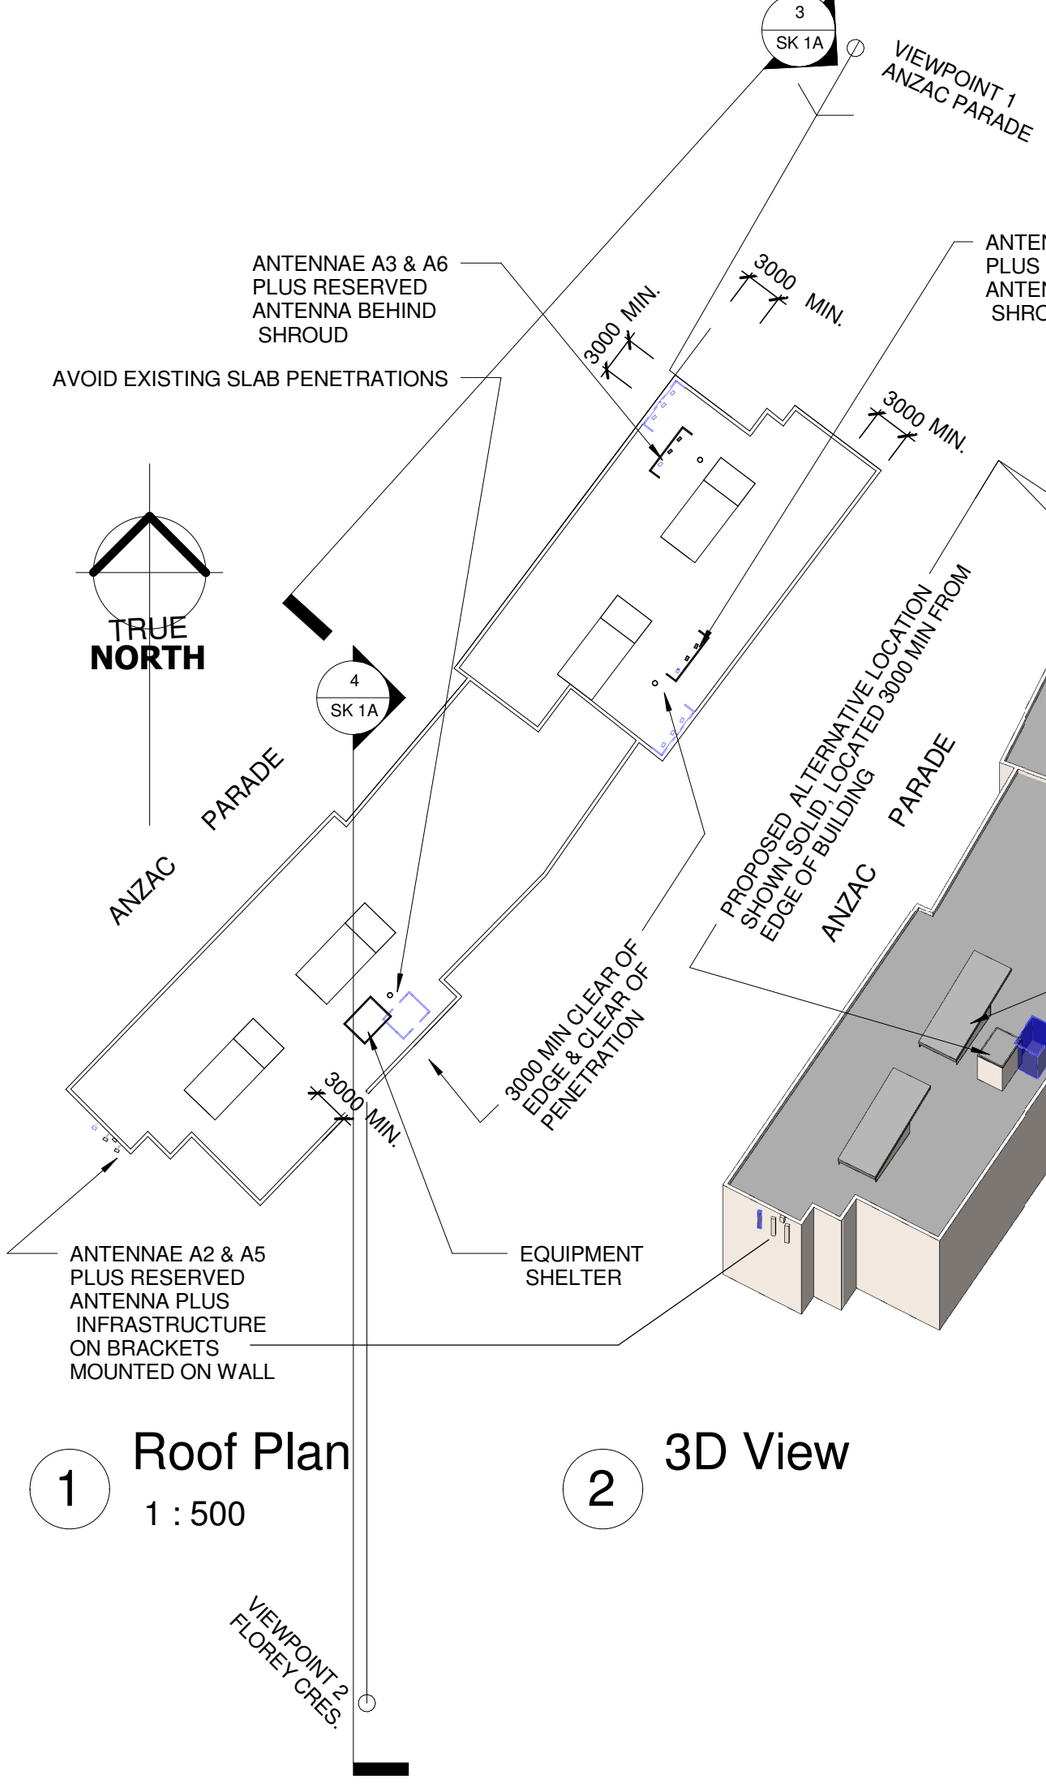

1 Roof Plan
1 : 500

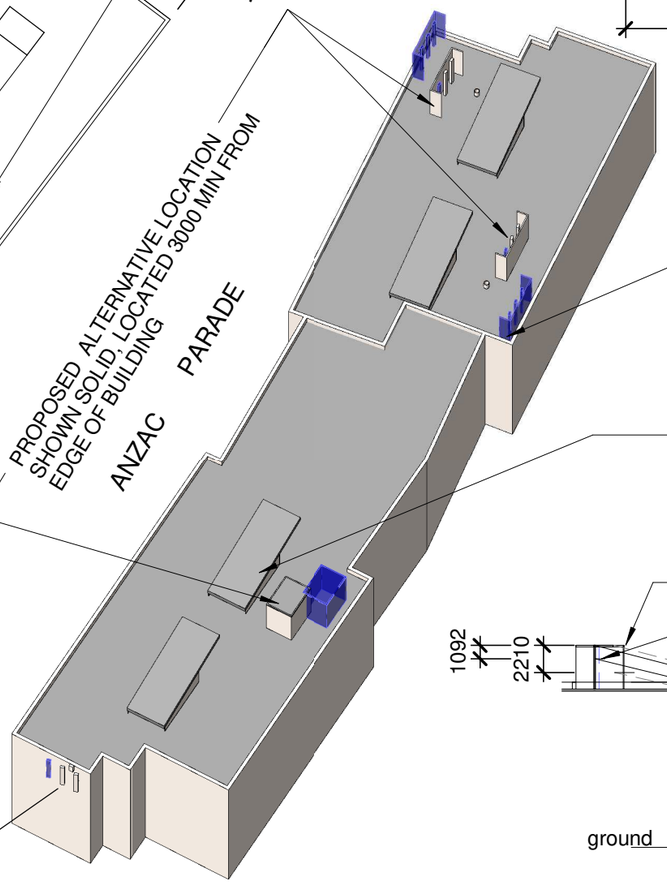

2 3D View

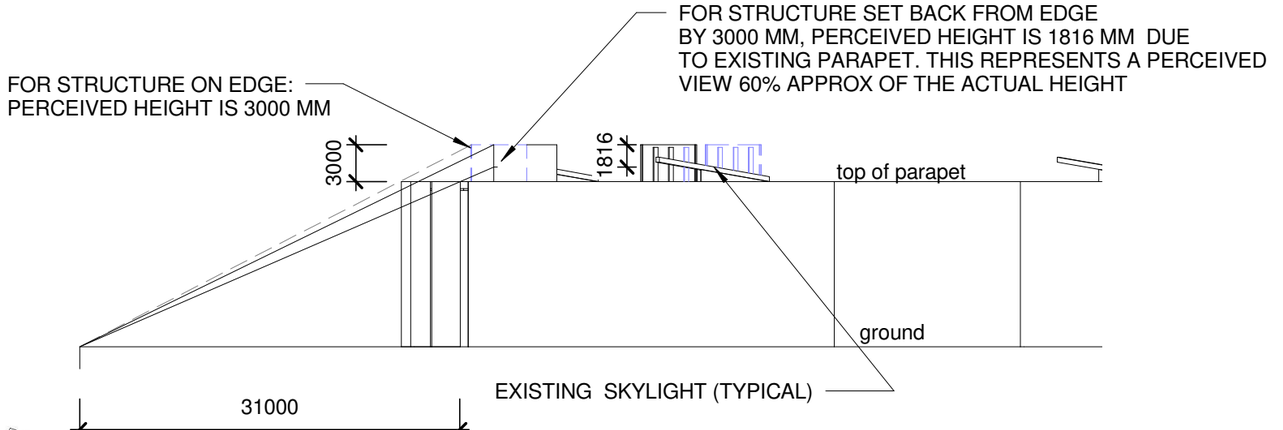

3 Section 1
1 : 500

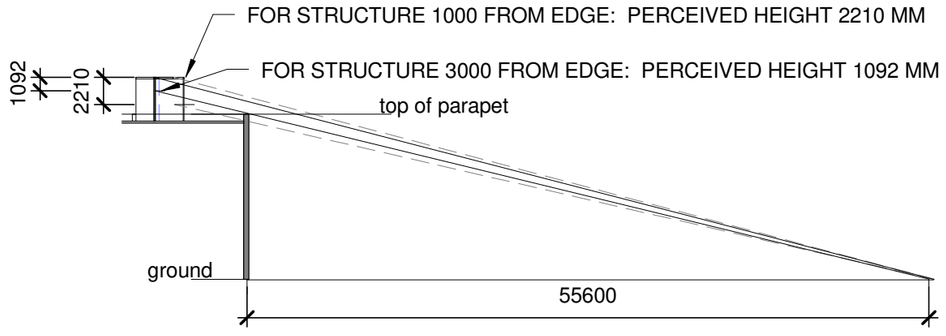

4 Section 2
1 : 500

FOR INFORMATION ONLY

THIS DRAWING REFERS TO THE PRELIMINARY AURECON DRAWING NOS. S1,S1-1,S3,S3-1,S3-2 DATED 25.10.2017 ENDORSED BY TELSTRA.

RECOMMENDATION: RELOCATE ITEMS AS SHOWN TO REDUCE VISUAL IMPACT & AVOID EXISTING ROOF PENETRATIONS.

al4drafting & services
26 Burke Street
Chifley NSW 2036
Ph (02) 9311 2987
Fax (02) 9661 7243
Email: al4drafting@bigpond.com
ABN 63 029 112 069

Alan Glass
Accredited Building
Designer No 6124
BUILDING DESIGNERS ASSOCIATION OF AUSTRALIA
Chartered Member No. 377

Rotary International Award for
Pride of Workmanship

CLIENTS
PRINCE HENRY AT LITTLE BAY COMMUNITY ASSOCIATION

PROJECT
REPORT ON TELSTRA PROPOSAL TO INSTALL INFRASTRUCTURE TO ROOF & SOUTH WEST WALL OF MARKMORAN AGED CARE FACILITY
1420 ANZAC PDE LITTLE BAY NSW

SCALE 1 : 500
DATE JANUARY 2018
DESIGNED AG DRAWN AG
DO NOT SCALE DRAWINGS
DIMENSIONS TAKE PREFERENCE TO SCALE

DRAWING NO 3701
SHEET NO SK 1A

CAD REFERENCE NO PHLBCA